Any Alternative Parts MUST be approved by Customer.

MUST BE CERTIFIED RoHS - EU Directive 2002/95/EC

Homogenous weight percentage must be less than: Lead<0.1%, Hex.Chromium<0.1%, Mercury<0.1%, Polybro.Biphenyls<0.1%, Polybro.Diphenyl Ethers<0.1%, Cadmium<0.01%.

NOTES:

1. Hazardous Substances Specification (HSS)
   MCV of hazardous substances in homogeneous material meet: PE-HSS-1001
2. Color:
   - Film color: White
   - Print text color: Black
3. Thickness: 0.07 +/-0.01mm
4. Temperature rating of -20degC to +85degC.
5. Label will be applied to plastic surface ABS PC.
6. Label adhesive required to sustain IP55 water fall to applied label.
7. For on line printing, all text shown in red shall be unique to each label printed (text color will be black).
   IRIDIUM-12345 :WiFi SSID number
   15digit : IMEI of internal 9523 module
   APM12345: Serial number from Maxwell uProcessor
   code128 Barcode: Serial number in barcode format
8. Barcode artwork only for reference, add barcode to each label, reference dimension of barcode 3mm x ~19mm

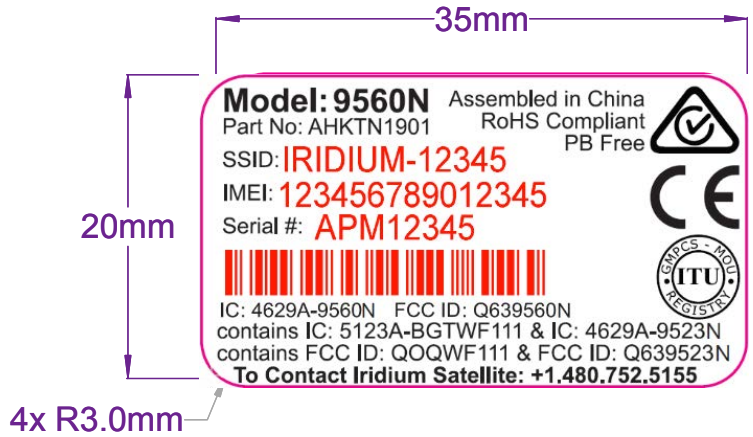

Scale* 2:1	Roughness	Tolerance unless otherwise stated +/- 0.2mm	Original Sheet Size* A4
Units mm Projection 3rd. Angle	Material: Fasson® 2 Mil White Polyester TC/S333 (Spec# 72825)		BEAM P/N: LBLSPP0087
	Treatment Finish		Rev: 08 / Date: 08-May-2015
Approved / Date	Title: Maxwell Device Label		Sheet 1 Of 1 Sheets
1 2 3	Drawn: GI	Date: 27 Jun 2013	Checked: SP 08/06/2015

BEAM
Beam Communications P/L
ABN 97 103 107 919
8 Anzed Court, Mulgrave
Victoria 3170 AUSTRALIA

Label location